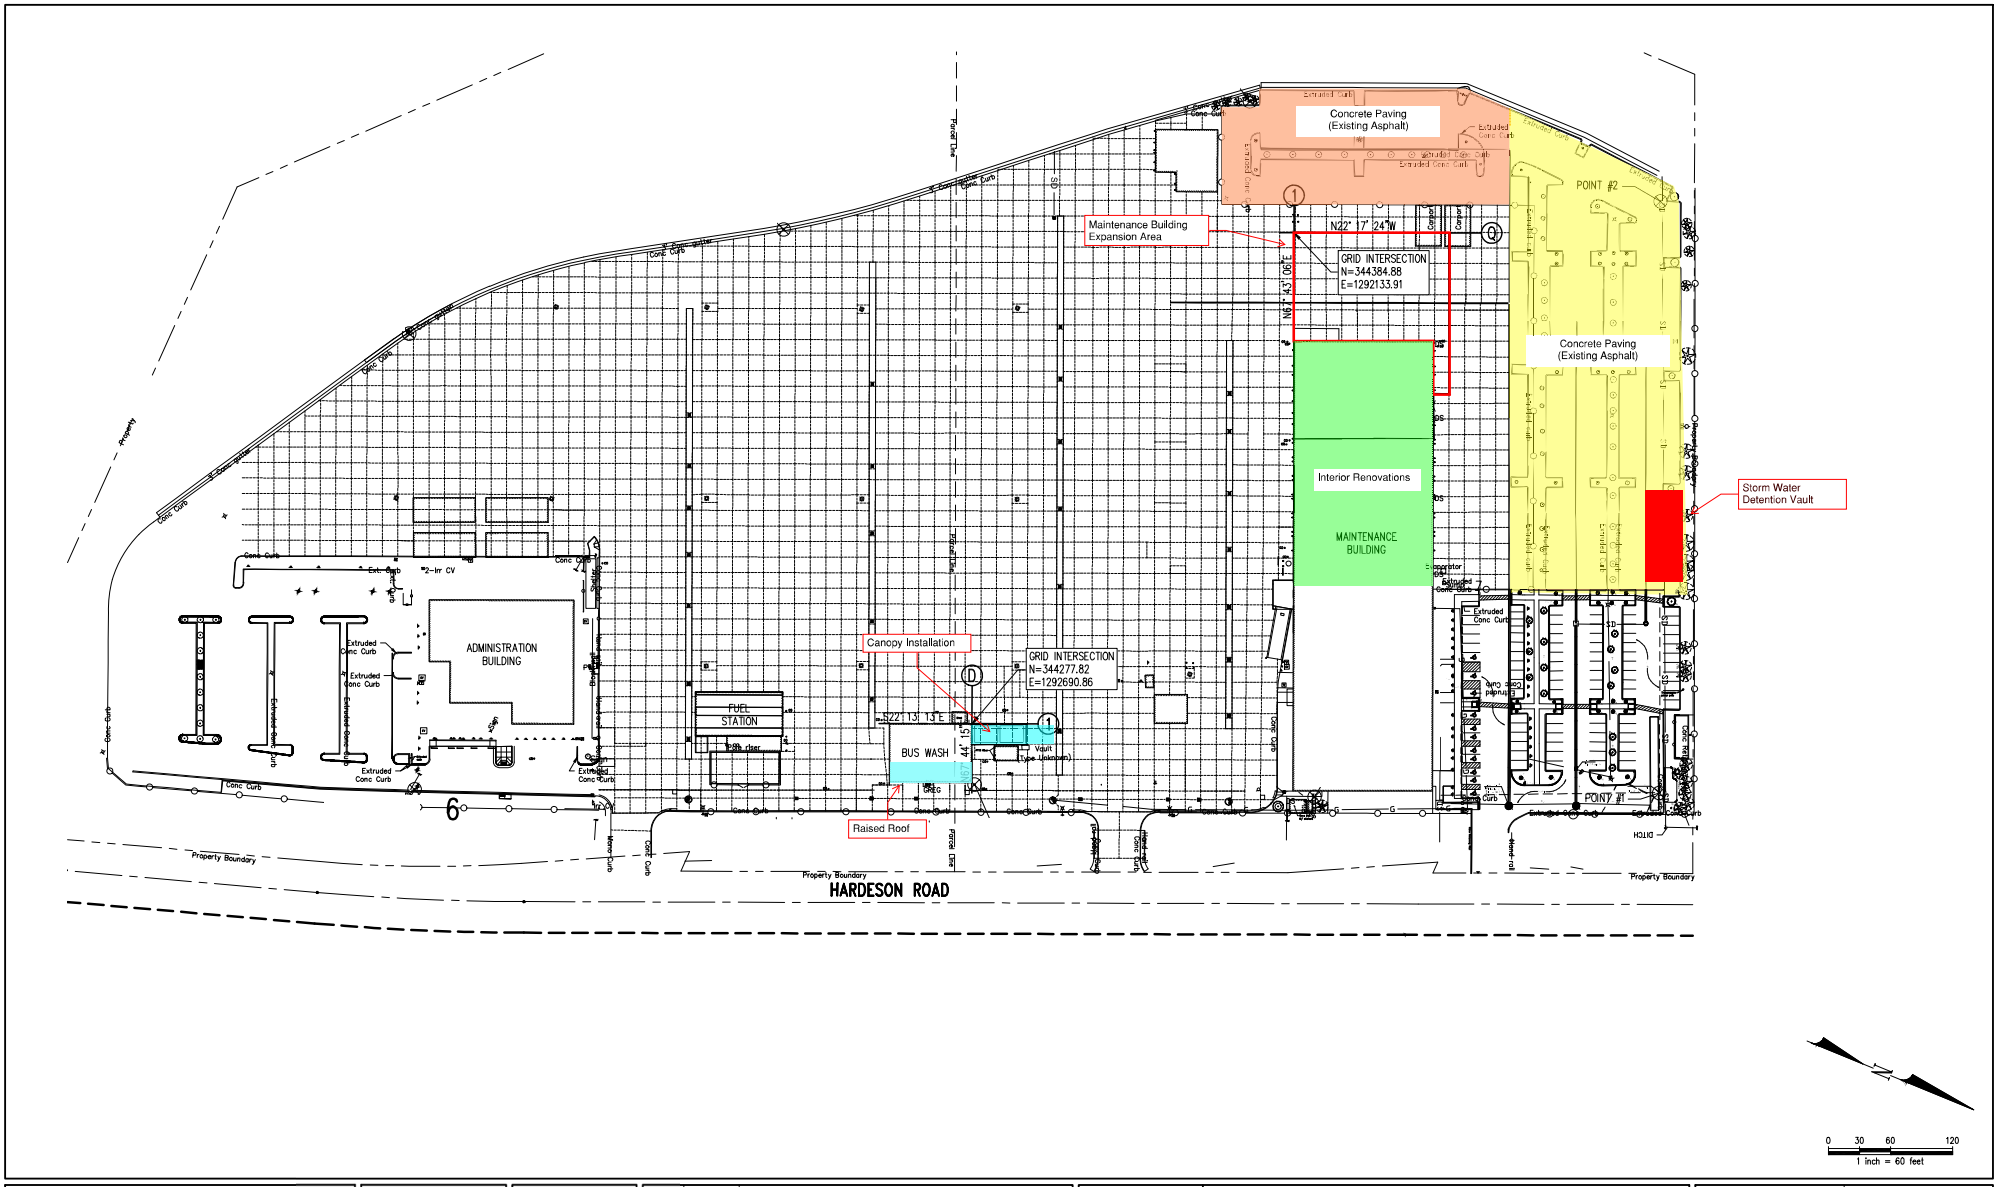

kpff
1601 5th Avenue, Suite 1600
Seattle, WA 98101
206.622.5822
www.kpff.com

NO.	DATE	REVISION

COMMUNITY TRANSIT OPERATIONS & MAINTENANCE BUILDING EXPANSION
7100 HARDESON ROAD, EVERETT WA 98203

MCOB MAINTENANCE IMPROVEMENTS

DRAWN: TLC	PROJECT NO.: 20-002
DESIGNED: CJM	SCALE: AS INDICATED
CHECKED: LAW	DATE: December 10, 2020
DRAWING NO.:	

60% DESIGN SUBMITTAL